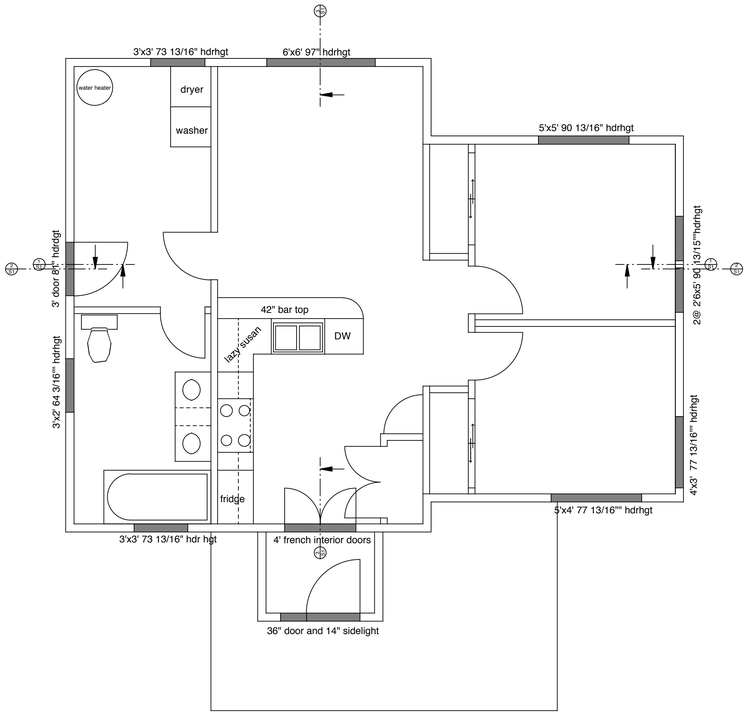

floor plan 1/A3

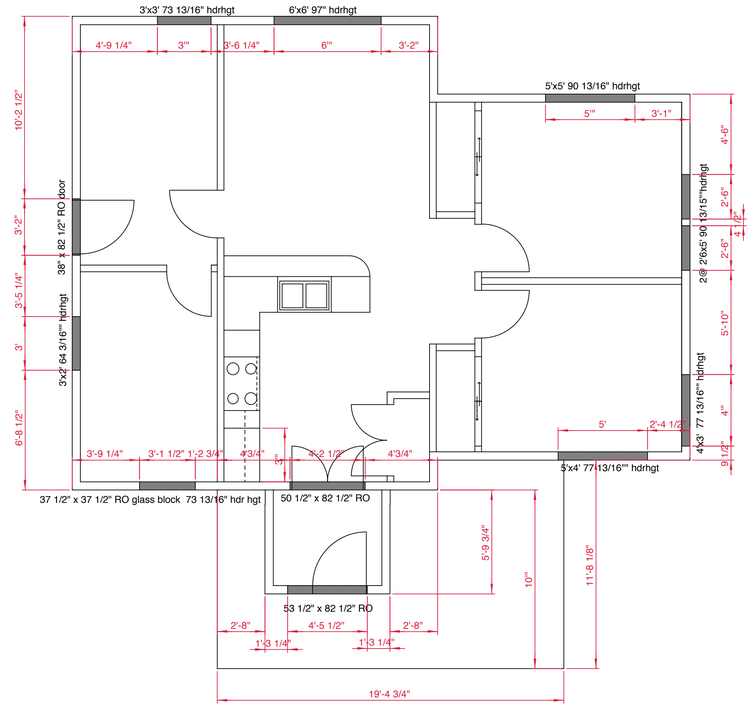

exterior doors and windows 2/A3

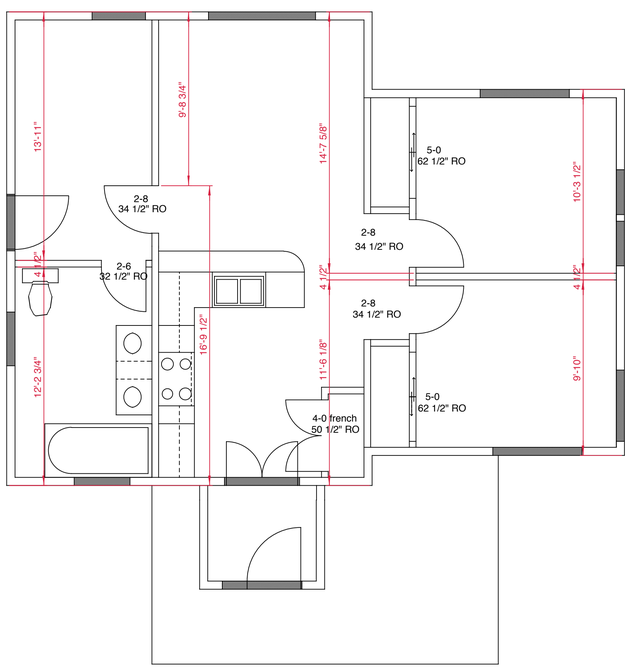

interior doors and walls 3/A3

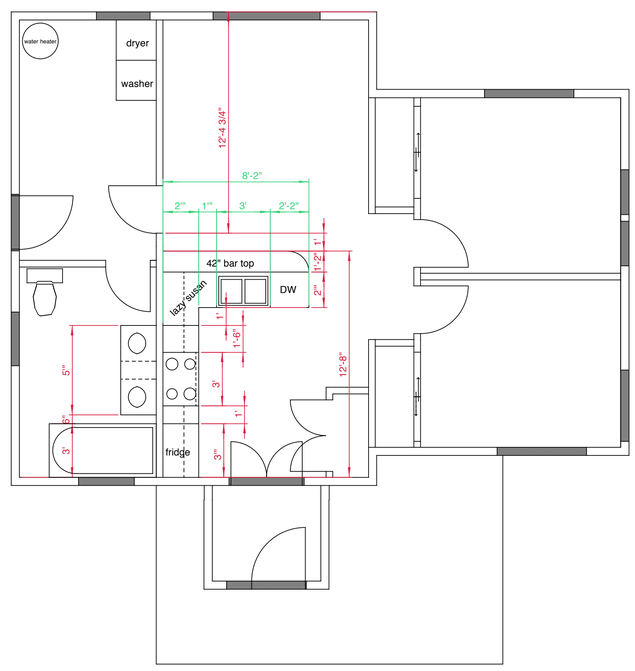

kitchen and bathroom 4/A3

REVISIONS:

PROJECT:
GAILEY RESIDENCE

DESIGN:
OTB Designworks, LLC.
406.250.7022
design@otbdesignworks.com
www.otbdesignworks.com

DRAWN BY:

DATE:
Dec 27, 2005

SCALE:
1/4"=1'-0"

SHEET NUMBER:
A3
3 OF 6

SHEET NAME:
FLOOR PLANS